

MONUMENT RECORD
State of Indiana - County of Monroe

Section: 21

Township: 8 North


Range: 2 West

Corner ID: VanBu M-15

Monument Description & Remarks: 1" Boat Spike 6" below ground. Survey Sign 3.5ft above ground at pt. B

References On File: State Highway Survey Location Team recovery tie, Corner ID VanBu M-15 (1985), on file in Surveyor Office

RECOVERY TIE DRAWING
Field Book 45 Page No. 48

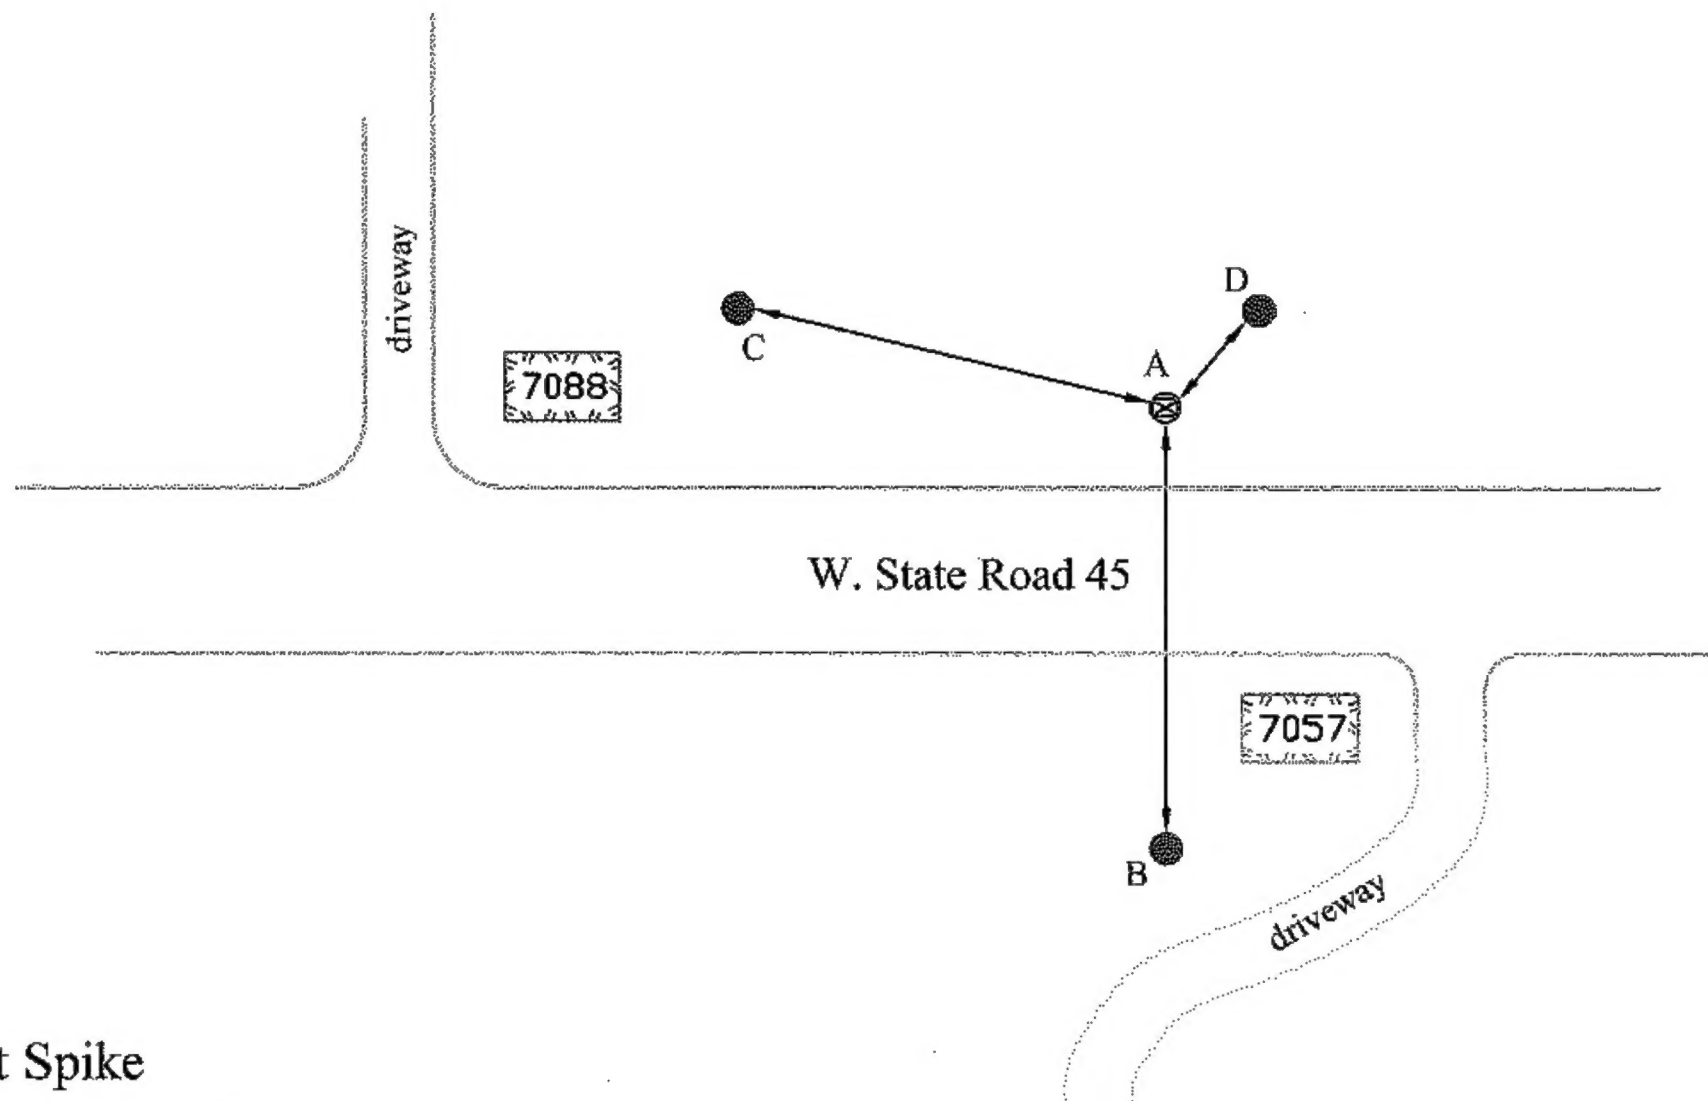

A - 1" Boat Spike

B - S 02° W 47.2' to Survey
Sign on metal "T" fence post

C - N 66° W 47.91' to MAG
nail in 14" Eastern Hophornbean

D - N 21° E 13.43' to MAG
nail in 4" Eastern Hophornbean


Not To Scale
Compass Bearing Magnetic North


I, Kevin P. Enright, Monroe County Surveyor, hereby certify that this document was prepared under my direction in accordance with the provisions of section 36-2-12-11 of the Indiana Code; and the above data is given under my hand and seal this 17th day of June, 2011.

Kevin Enright


Administered by the Monroe County Surveyor Review Board

Date: 9-13-2011

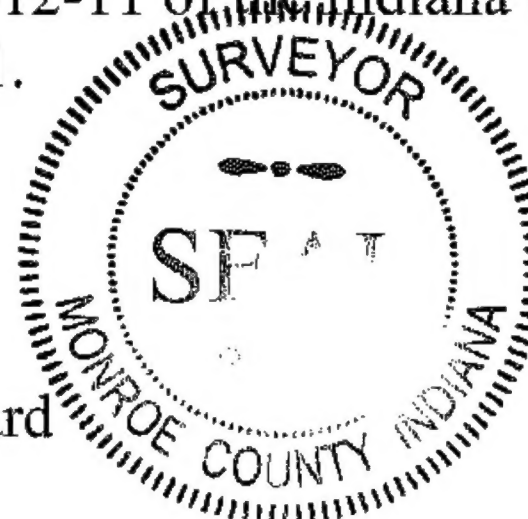

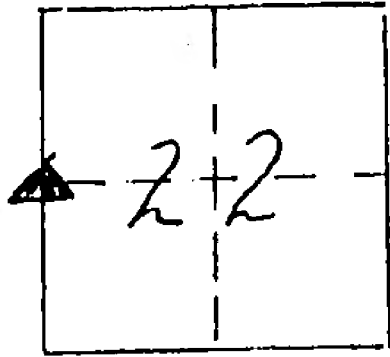

NW COR OF SW 1/4 SEC 22 T8N R4W
VAN BUREN TWP.
MONROE CO.

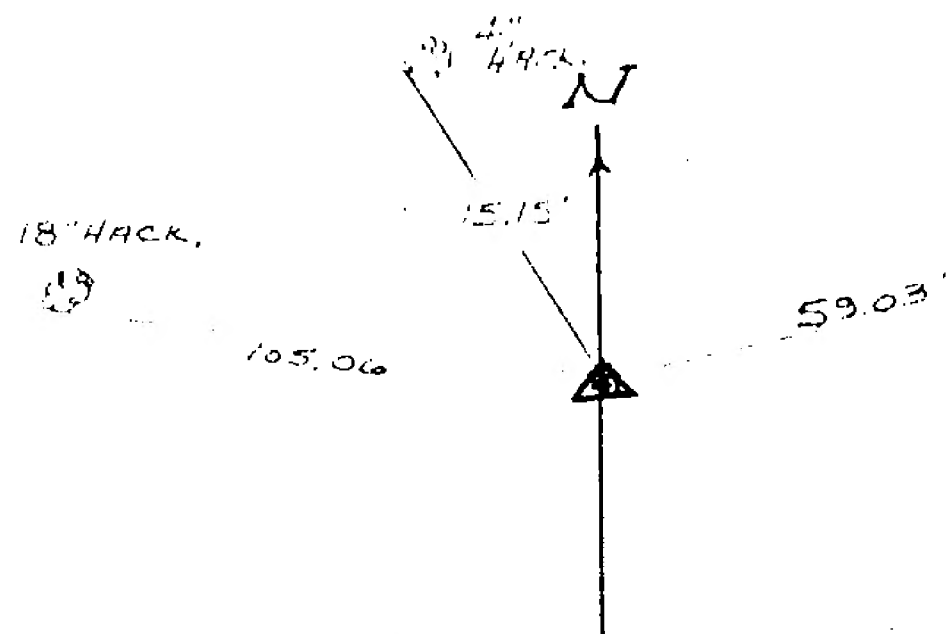

Type of monument ~ 12" I.P.

Depth ~ 6"

6" N. of North Edge SR # 1

Date of recovery ~ SET BY S.P. # 3 SEPT. 1985

Recovery Tie Submitted by: State Highway Survey Location Team